AMENDMENT OF SOLICITATION/MODIFICATION OF CONTRACT

1. Contract Number			Page of Pages 1 | 2
2. Amendment/Modification Number **DCAM-2010-B-0190-002**	3. Effective Date 9-Dec-10	4. Requisition/Purchase Request No.	5. Solicitation Caption **Renovation of Emery and Blair Shelters**

6. Issued By: Code 03B
Department of Real Estate Services
Contract and Procurement Division
2000 14th Street N.W., Suite 500
Washington, D.C. 20009

7. Administered By (If other than line 6)
Department of Real Estate Services
Contract and Procurement Division
2000 14th Street N.W., Suite 500
Washington, D.C. 20009

8. Name and Address of Contractor (No. Street, city, country, state and ZIP Code)

Code | Facility

(X) 9A. Amendment of Solicitation No.
DcAM-2010-B-0190

9B. Dated (See Item 11)
29-Nov-10

10A. Modification of Contract/Order No.

10B. Dated (See Item 13)

11. THIS ITEM ONLY APPLIES TO AMENDMENTS OF SOLICITATIONS

[ ] The above numbered solicitation is amended as set forth in Item 14. The hour and date specified for receipt of Offers [ ] is extended. [x] is not extended.
Offers must acknowledge receipt of this amendment prior to the hour and date specified in the solicitation or as amended, by one of the following methods: (a) By completing Items 8 and 15, and returning 1 copy of the amendment: (b) By acknowledging receipt of this amendment on each copy of the offer submitted; or (c) By separate letter or fax which includes a reference to the solicitation and amendment number. FAILURE OF YOUR ACKNOWLEDGEMENT TO BE RECEIVED AT THE PLACE DESIGNATED FOR THE RECEIPT OF OFFERS PRIOR TO THE HOUR AND DATE SPECIFIED MAY RESULT IN REJECTION OF YOUR OFFER. If by virtue of this amendment you desire to change an offer already submitted, such change may be made by letter or fax, provided each letter or telegram makes reference to the solicitation and this amendment, and is received prior to the opening hour and date specified.

12. Accounting and Appropriation Data (If Required)

13. THIS ITEM APPLIES ONLY TO MODIFICATIONS OF CONTRACTS/ORDERS, IT MODIFIES THE CONTRACT/ORDER NO. AS DESCRIBED IN ITEM 14

(X) A. This change order is issued pursuant to: (Specify Authority)
The changes set forth in Item 14 are made in the contract/order no. in item 10A.

[ ] B. The above numbered contract/order is modified to reflect the administrative changes (such as changes in paying office, appropriation data, etc.) set forth in item 14, pursuant to the authority of 27 DCMR, Chapter 36, Section 3601.2.

[ ] C. This supplemental agreement is entered into pursuant to authority of:

[ ] D. Other (Specify type of modification and authority)

E. IMPORTANT: Contractor [ ] is not, [x] is required to sign this document and return 1 copy to the issuing office.

14. Description of amendment/modification (Organized by UCF Section headings, including solicitation/contract subject matter where feasible.)

1. Amend the following DRAWINGS, Blair Shelter Renovation at Two Shelters: DELETE sheet "AB2.2" and INSERT new sheet "AB2.2"with a revision date of 12/6/10. (Attachment A)

2. All other terms and conditions of this solicitation remain the same.

Except as provided herein, all terms and conditions of the document referenced in Item (9A or 10A) remain unchanged and in full force and effect

15A. Name and Title of Signer (Type or print)		16A. Name of Contracting Officer **Diane Wooden**	
15B. Name of Contractor (Signature of person authorized to sign)	15C. Date Signed	16B. District of Columbia Diane Wooden (Signature of Contracting Officer)	16C. Date Signed 12/9/10

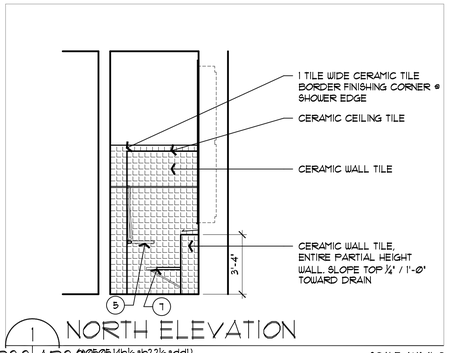

1 NORTH ELEVATION
AB2.2 | AB2.2 (#0505.14b1/8ab22 1/8addl)
SCALE: 1/4"=1'-0

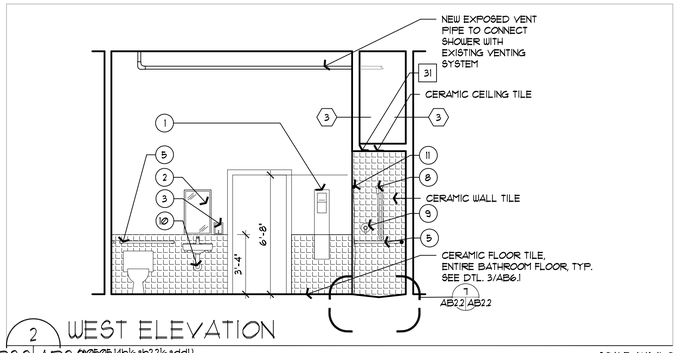

2 WEST ELEVATION
AB2.2 | AB2.2 (#0505.14b1/8ab22 1/8addl)
SCALE: 1/4"=1'-0

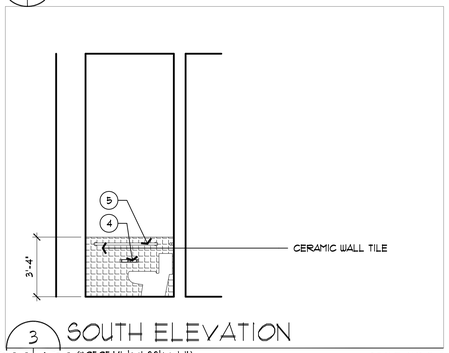

3 SOUTH ELEVATION
AB2.2 | AB2.2 (#0505.14b1/8ab22 1/8addl)
SCALE: 1/4"=1'-0

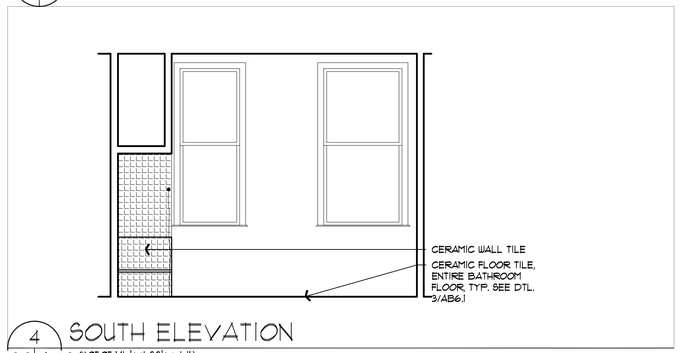

4 SOUTH ELEVATION
AB2.2 | AB2.2 (#0505.14b1/8ab22 1/8addl)
SCALE: 1/4"=1'-0

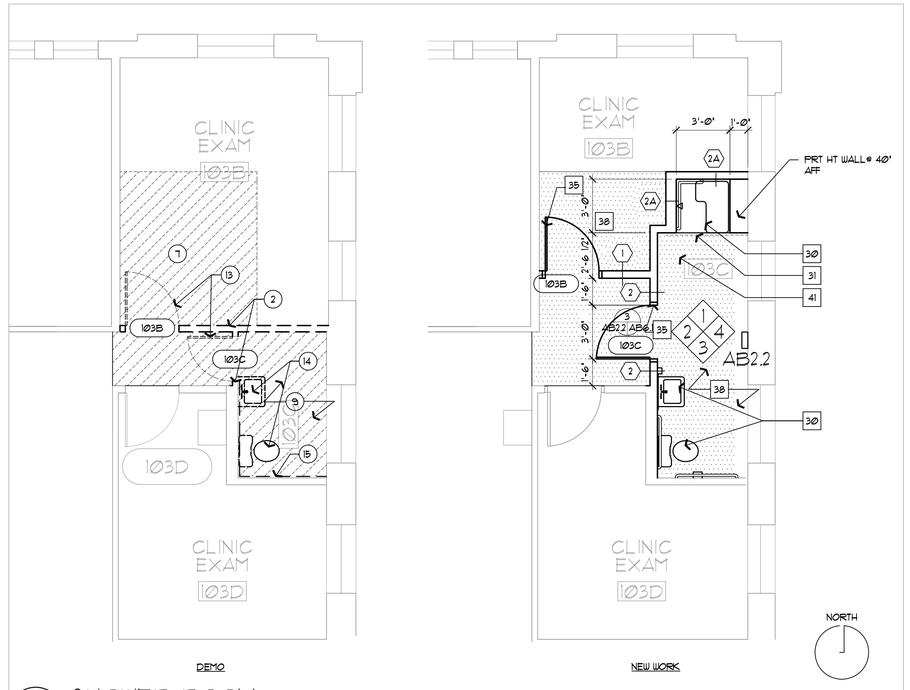

5 SHOWER ROOM
AB1.2 | AB2.2 (#0505.14b1/8ab22 1/8addl)
SCALE: 1/4" = 1'-0"

TOILET ACCESSORIES:

1. PAPER TOWEL DISPENSER/DISPOSAL
2. MIRROR
3. SOAP DISPENSER
4. TOILET PAPER DISPENSER
5. GRAB BARS
6. FREE STANDING WASTE RECEPTACLE (NOT SHOWN - 1 PER BATHROOM)
7. FOLDING SHOWER SEAT
8. SHOWER HEAD/ADJUSTABLE
9. SHOWER CONTROLS
10. UNDER LAVATORY GUARD
11. SHOWER ROD & CURTAIN

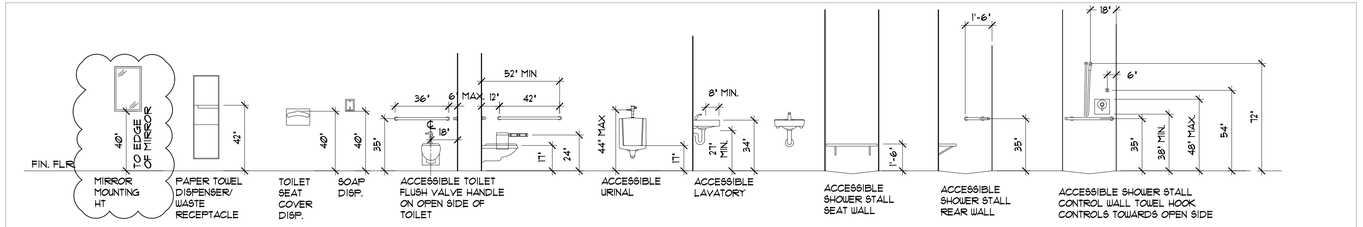

6 TOILET ACCESSORY & FIXTURE MOUNTING HEIGHTS
AB2.2 | AB2.2 (#0505.14b1/8ab22 1/8addl)
SCALE: 1/4" = 1'-0"

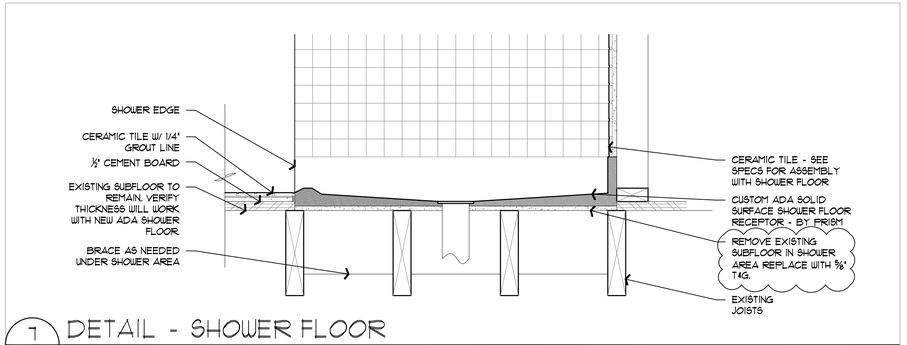

7 DETAIL - SHOWER FLOOR
AB2.2
SCALE: 1 1/2"=1'-0"

FINAL

DESIGNED RS					
DRAWN BC	1	12/6/10	MIRROR HEIGHT & SHOWER SUB FLOOR	BC	RS
CHECKED RW	REVISION	DATE	DESCRIPTION	BY	APP.

CERTIFICATION

DISTRICT OF COLUMBIA — JOHN R. FRANKLIN — No.4616 — REGISTERED ARCHITECT

ENLARGED PLANS AND ELEVATIONS

ARCHITECTURAL

RENOVATION AT TWO SHELTERS
BLAIR SHELTER
635 I STREET, NE

DRAWING NO. AB2.2

CHIEF DESIGN & ENGINEERING DIVISION

DATE _____

REGISTRATION NO. 4616
DATE __ OCT. 1989 __

ARCHITECT
architrave p.c., architects
WASHINGTON, DC 20003

GOVERNMENT OF THE DISRICT OF COLUMBIA
DEPARTMENT OF REAL ESTATE SERVICES

PROJECT NO. PL101C-HS-017
BLDG. NO. 593
DATE: 10/11/2010
SHEET 08 OF 42

1"=10' | 1"=20' | 1"=50' | 1'=100' | 1"=200' | 1"=400' | 3"=1'-0" | 11/2"=1'-0" | 1"=1'-0" | 3/4"=1'-0" | 1/2"=1'-0" | 3/8"=1'-0" | 1/4"=1'-0" | 3/16"=1'-0" | 1/8"=1'-0" | 3/32"=1'-0" | 1/16"=1'-0" | 1/16"=1'-0"