AMENDMENT OF SOLICITATION/MODIFICATION OF CONTRACT	1. Contract Number	Page of Pages 1 / 19

2. Amendment/Modification Number	3. Effective Date	4. Requisition/Purchase Request No.	5. Solicitation Caption: Reconstruction of 11th St N.W. between L Street and O Street
2	See Block 16c		

6. Issued By: Code	7. Administered By (If other than line 6)
District Department of Transportation Construction Contract Branch 2000 14th Street, NW, 6th Floor Washington, DC 20009	Procurement Support Branch 2000 14th Street, NW, 3rd Floor, Bid Room Washington, DC 20009

8. Name and Address of Contractor (No. Street, city, country, state and ZIP Code)		9A. Amendment of Solicitation No.
	(X)	**DCKA-2008-B-0098**
		9B. Dated (See Item 11) 5/19/2008
		10A. Modification of Contract/Order No.
Code	Facility	10B. Dated (See Item 13)

11. THIS ITEM ONLY APPLIES TO AMENDMENTS OF SOLICITATIONS

[X] The above numbered solicitation is amended as set forth in Item 14. The hour and date specified for receipt of Offers [X] is extended. [ ] is not extended. Offers must acknowledge receipt of this amendment prior to the hour and date specified in the solicitation or as amended, by one of the following methods: (a) By completing Items 8 and 15, and returning _____ copies of the amendment: (b) By acknowledging receipt of this amendment on each copy of the offer submitted; or (c) By separate letter or fax which includes a reference to the solicitation and amendment number. FAILURE OF YOUR ACKNOWLEDGEMENT TO BE RECEIVED AT THE PLACE DESIGNATED FOR THE RECEIPT OF OFFERS PRIOR TO THE HOUR AND DATE SPECIFIED MAY RESULT IN REJECTION OF YOUR OFFER. If by virtue of this amendment you desire to change an offer already submitted, such change may be made by letter or fax, provided each letter or telegram makes reference to the solicitation and this amendment, and is received prior to the opening hour and date specified.

12. Accounting and Appropriation Data (If Required)

13. THIS ITEM APPLIES ONLY TO MODIFICATIONS OF CONTRACTS/ORDERS, IT MODIFIES THE CONTRACT/ORDER NO. AS DESCRIBED IN ITEM 14

[ ] A. This change order is issued pursuant to: (Specify Authority)
The changes set forth in Item 14 are made in the contract/order no. in item 10A.

[ ] B. The above numbered contract/order is modified to reflect the administrative changes (such as changes in paying office, appropriation date, etc.) set forth in item 14, pursuant to the authority of 27 DCMR, Chapter 36, Section 3601.2.

[ ] C. This supplemental agreement is entered into pursuant to authority of:

[ ] D. Other (Specify type of modification and authority)

E. IMPORTANT: Contractor [ ] is not, [X] is required to sign this document and return 1 copies to the issuing office.

14. Description of amendment/modification (Organized by UCF Section headings, including solicitation/contract subject matter where feasible.)

The bid opening date of June 24, 2008 is extended

This amendment is issued to address the following:

1. Bid Opening Date: The bid opening is extended from June 24, 2008 until July 2, 2008
2. Respond to question from prospective bidder.
3. DBE appendix revised
4. Wage rates updated
5. Plan sheet 93 and 99 revised

Except as provided herein, all terms and conditions of the document referenced in Item (9A or 10A) remain unchanged and in full force and effect

15A. Name and Title of Signer (Type or print)		16A. Name of Contracting Officer Jerry M. Carter	
15B. Name of Contractor (Signature of person authorized to sign)	15C. Date Signed	16B. District of Columbia (Signature of Contracting Officer)	16C. Date Signed 6/19/2008

Government of the District of Columbia
Department of Transportation
Office of Contracting and Procurement
2000-14th Street, N.W. 6th Floor
Washington, D.C. 20009
****

AMENDMENT NUMBER 2 ISSUED June 19, 2008 18 pages

Invitation No. **DCKA-2008-B-0098**
Federal Aid Project No.: **STP-3000 (048)**
Title: **Reconstruction of 11th Street NW between L Street and O Street**

BIDDERS shall acknowledge receipt of this addendum on official Bid Form. Failure to do so may result in rejection of your bid.

CURRENT BID OPENING DATE: **June 24, 2008**

BIDDERS are informed that the above named project is modified as follows:

BID OPENING DATE

The Bid Opening date is extended until July 2, 2008.

RESPONSE TO QUESTIONS FROM PROSPECTIVE BIDDERS

Question 1: This is to bring to your attention that under the bid for this contract, the units used in contract drawings are in metric system and specification is in English system. Is there a possibility that DDOT would revise either drawings or specification?

Response: No. Refer to SP No. 1 Scope of Work, A. Units and SP No. 28 Measure and Payment

Question 2: Could we please get a confirmation that there is/is not a Liquid Asphalt adjustment clause for this contract?

Response: Insert NEW SP 55 Adjustment of Price for Asphalt Binder

"An adjustment will be made to the contact unit price of Hot Mix Asphalt items if the price of asphalt fluctuates significantly from the prevailing prices set by DDOT as base price or as quoted in the contract documents to the date of placement. The contract unit price will be adjusted by the amount of fluctuation above 5% for contracts scheduled to be paved during more than one construction season or having an estimated mix quantity of 10,000 tons or more. For contracts completed within one construction season and having a mix quantity of less than 10,000 tons, the adjustment will be based upon the amount of fluctuation more than ±15 per cent. Only the differential per cent change beyond the above noted 5 to 15 per cent will be used.

For purposes of making these calculations, a monthly price index will be maintained by DDOT. This index will be the average F.O.B. selling price of asphalt binder at the supplier's terminal in the District of Columbia or closest to the District of Columbia.

The adjusted contract unit price of hot mix asphalt will be computed by using the following formula:

F=(PP-PB)/PBx100

Where: F= percent price increase/decrease of asphalt binder
PP= index price of asphalt binder per ton at placement date, and
PB=prevailing index price of asphalt binder per ton as specified in the Invitation for Bids or as fixed by DDOT

Adjusted contract unit price due the Contractor when price of asphalt binder increase:
A=B+ (DxTxPB)
Adjusted contract unit price due DDOT when price of asphalt binder decrease:
A=B – (DxTxPB)

Where: A = adjusted contract price per ton of Hot Mix Asphalt
B=Contract unit price per ton of Hot Mix Asphalt
D=differential percentage expressed as a decimal (F-5 per cent or f-15 per cent as defined above)
T=design target asphalt content expressed as a decimal
PB=prevailing index price of asphalt binder per ton as specified in the contract or as fixed by DDOT"

APPENDICES

DELETE Appendix entitled Participation by Disadvantaged Business Enterprise and Non-Disadvantaged Business Enterprise Firms (3 pages) and **REPLACE** with revised Appendix entitled Participation by Disadvantaged Business Enterprise and non-Disadvantaged Business Enterprise Firms. **(3 pages attached as part of this amendment)**

DELETE General Wage Decision DC070001 Modification No. 15 dated 01/04/08 and **REPLACE** with General Wage Decision DC020080001 Modification Number 5 dated June 6, 2008 **(11 pages attached as part of this amendment)**

PLANS

The following drawings are revised:

Sheet No.	Description
93 of 147	PAVEMENT MARKING AND SIGNING PLAN – 1 (1 page attached)
99 of 147	SIGN SCHEDULE (1 page attached)

REG	STATE	PROJECT	SHEET NO.	TOTAL SHEETS
3	D.C.	STP – 3000 (048)	93R	147

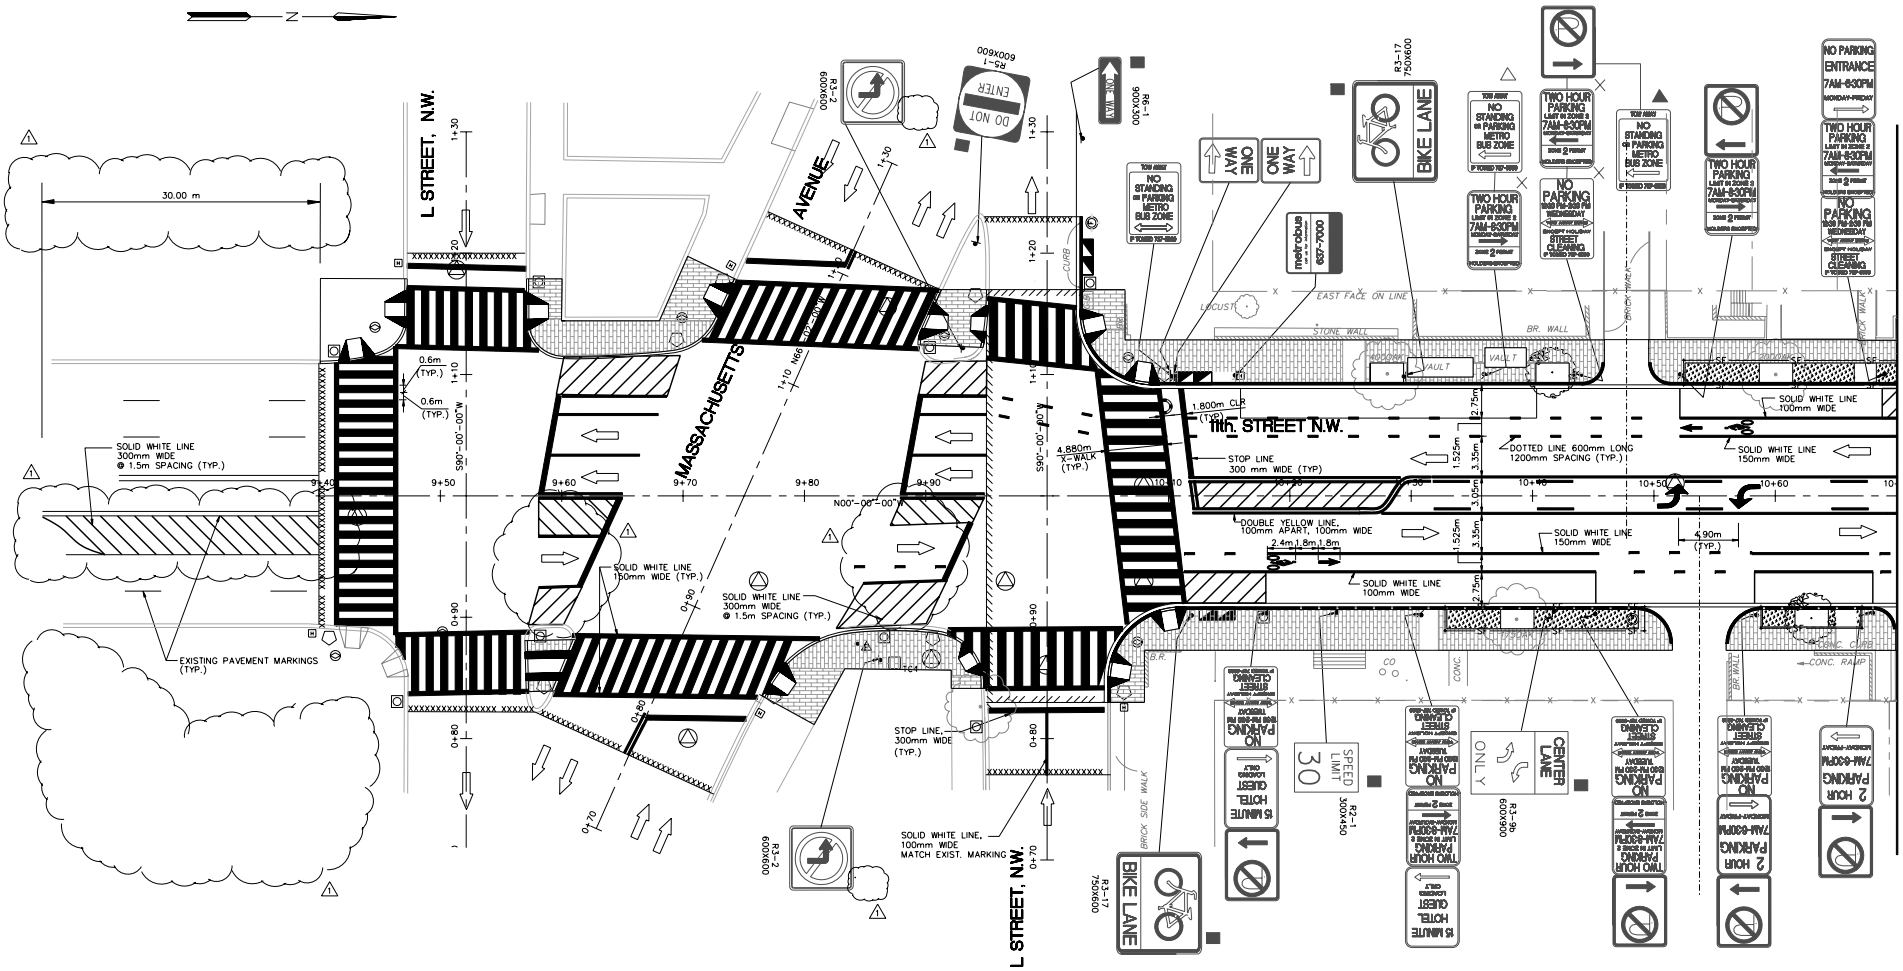

LEGEND FOR SIGNS:

ALL SIGNS SHOWN ARE EXISTING AND ARE TO REMAIN IN PLACE UNLESS OTHERWISE NOTED.

- ✕ EXISTING SIGN TO BE REMOVED.
- ⊘ EXISTING SIGN FADED, TO BE REPLACED WITH SAME MESSAGE.
- ■ PROPOSED SIGN TO BE INSTALLED.
- △ SIGN TO BE RELOCATED (FROM △, TO ▲)

GRAPHIC SCALE

10 0 10

SCALE IN METERS

RAJAN MAHIMA ASSOCIATES, INC.
CONSULTING ENGINEERS
Washington, D.C.

NO	DESCRIPTION	NAME	DATE
1	REVISED TO DELETE LEFT TURN	RB	6-18-08

REVISIONS

D.C. DEPARTMENT OF TRANSPORTATION
INFRASTRUCTURE PROJECT MANAGEMENT ADMINISTRATION
PROJECT MANAGEMENT DIVISION

RECONSTRUCTION OF 11TH STREET, N.W. BETWEEN "L" STREET AND "O" STREET

PAVEMENT MARKING AND SIGNING PLAN – 1

STA 9+40 TO STA 10+70

PROJECT ENG. RB
DESIGNED BY PTK
CHECKED BY RB
DRAWN BY SD
PROJECT MGR. MGM

DIVISION CHIEF

DATE
FILE
SHEET 93R OF 147

G:\RMA160\CIVIL\pPM-POIR_22668.dgn
Wednesday, June 18, 2008 AT 02:21 PM
$PLTDRVS$ $PENTBLS$

REG	STATE	PROJECT	SHEET NO.	TOTAL SHEETS
3	D.C.	STP-3000 (048)	99R	147

EXISTING SIGNS TO BE RETAINED

SERIAL NO.	TEXT NO. & SIZE	SIGN TEXT	NOS.	QUANTITY S.M.
1	R7-7 300X450	TOW AWAY NO STANDING OR PARKING METRO BUS ZONE IF TOWED 727-5000	3	0.405
2	R7-114 300X450	NO PARKING ENTRANCE 7AM-6:30PM MONDAY-FRIDAY	1	0.135
3	R7-5 300X450	TWO HOUR PARKING LIMIT IN ZONE 2 7AM-8:30PM MONDAY-SATURDAY ZONE 2 PERMIT HOLDERS EXCEPTED	8	1.08
4	R7-114 300X450	NO PARKING 12:30 PM-2:30 PM WEDNESDAY <TOW AWAY ZONE> EXCEPT HOLIDAY STREET CLEANING IF TOWED 727-5000	8	1.08
5	R7-7 300X450	TOW AWAY NO STANDING OR PARKING METRO BUS ZONE IF TOWED 727-5000	2	0.27
6	R7-1 300X450	TOW AWAY NO STANDING OR PARKING ANYTIME IF TOWED 727-5000	2	0.27
7	R7-1 300X450	TOW AWAY NO STANDING OR PARKING ANYTIME IF TOWED 727-5000	2	0.27
8	R7-114 300X450	2 HOUR PARKING 7AM-6:30PM MONDAY-FRIDAY	2	0.27
9	R7-114 300X450	2 HOUR PARKING 7AM-6:30PM MONDAY-FRIDAY	2	0.27
10	R7-6 300X450	TOW AWAY NO PARKING LOADING ZONE FOR COMMERCIAL VEHICLES ONLY 7:00AM-6:30PM MONDAY-FRIDAY IF TOWED 727-5000	2	0.27
11	R7-6 300X450	TOW AWAY NO PARKING LOADING ZONE FOR COMMERCIAL VEHICLES ONLY 7:00AM-6:30PM MONDAY-FRIDAY IF TOWED 727-5000	1	0.135
12	R7-5 300X450	TWO HOUR PARKING LIMIT IN ZONE 2 7AM-8:30PM MONDAY-SATURDAY ZONE 2 PERMIT HOLDERS EXCEPTED	11	1.485
13	R7-5M 300X450	15 MINUTE HOTEL GUEST LOADING ONLY	1	0.135
14	R7-114 300X450	NO PARKING 12:30 PM-2:30 PM TUESDAY <TOW AWAY ZONE> EXCEPT HOLIDAY STREET CLEANING IF TOWED 727-5000	16	2.16

EXISTING SIGNS TO BE RETAINED

SERIAL NO.	TEXT NO. & SIZE	SIGN TEXT	NOS.	QUANTITY S.M.
15	R7-114 300X450	NO PARKING ENTRANCE 7AM-6:30PM MONDAY-FRIDAY	1	0.135
16	R7-5M 300X450	15 MINUTE HOTEL GUEST LOADING ONLY	1	0.135
17	R12-3A 600X750	NOTICE NO TRUCKS OVER 1 1/4 T CAPACITY ON M STREET	3	1.35
18	R12-3 600X750	NO THRU TRUCKS OVER 1 1/4 T CAPACITY	5	2.25
19	R12-3 600X750	NO TRUCKS OVER 1 1/4 T CAPACITY	3	1.175
20	R10-11 450X600	NO TURN ON RED	1	0.27
21	R6-2 450X600	ONE WAY	1	0.27
22	R6-2 450X600	ONE WAY	1	0.27
23	R7-100 450X600		15	2.03
24	R7-100 450X600		15	2.03
25	NA	metrobus call us for information 637-7000	4	
26	M1-4 600X600	29	2	0.72
27	R5-2 600X600		2	0.72

EXISTING SIGNS TO BE RELOCATED

SERIAL NO.	TEXT NO. & SIZE	SIGN TEXT	NOS.	QUANTITY S.M.
1	R7-5 300X450	TWO HOUR PARKING LIMIT IN ZONE 2 7AM-8:30PM MONDAY-SATURDAY ZONE 2 PERMIT HOLDERS EXCEPTED	1	0.135
2	R7-7 300X450	TOW AWAY NO STANDING OR PARKING METRO BUS ZONE IF TOWED 727-5000	1	0.135
3	R7-114 300X450	NO PARKING 12:30 PM-2:30 PM WEDNESDAY <TOW AWAY ZONE> EXCEPT HOLIDAY STREET CLEANING IF TOWED 727-5000	1	0.135

PROPOSED SIGNS

SERIAL NO.	TEXT NO. & SIZE	SIGN TEXT	NOS.	QUANTITY S.M.
1	R7-100 450X600		1	0.135
2	R7-5 300X450	TWO HOUR PARKING LIMIT IN ZONE 2 7AM-8:30PM MONDAY-SATURDAY ZONE 2 PERMIT HOLDERS EXCEPTED	2	0.27
3	R2-1 300X450	SPEED LIMIT 30	10	1.35
4	R3-17 750X600	BIKE LANE	14	6.30
5	R3-9b 600X900	CENTER LANE ONLY	7	3.78
9	R5-1 600X600	DO NOT ENTER	1	0.36
10	R6-1 900X300	ONE WAY	1	0.27

1

EXISTING SIGNS TO BE REMOVED

SERIAL NO.	TEXT NO. & SIZE	SIGN TEXT	NOS.	QUANTITY S.M.
1	W11-2 750X750		2	1.125
2	W16-7 750X300		2	0.45
3	R1-1 750X750	STOP	2	1.125
4	R7-114 300X450	TWO HOUR PARKING LIMIT IN ZONE 2 7AM-8:30PM MONDAY-SATURDAY ZONE 2 PERMIT HOLDERS EXCEPTED	1	0.135
5	R7-114 300X450	2 HOUR PARKING 7AM-6:30PM MONDAY-FRIDAY	1	0.135
6	R7-114 300X450	TWO HOUR PARKING LIMIT IN ZONE 2 7AM-8:30PM MONDAY-SATURDAY ZONE 2 PERMIT HOLDERS EXCEPTED	1	0.135
7	R7-114 300X450	TWO HOUR PARKING LIMIT IN ZONE 2 7AM-8:30PM MONDAY-SATURDAY ZONE 2 PERMIT HOLDERS EXCEPTED	1	0.135

1

EXISTING SIGNS TO BE REPLACED WITH SAME MESSAGE

SERIAL NO.	TEXT NO. & SIZE	SIGN TEXT	NOS.	QUANTITY S.M.
1	R7-7 300X450	TOW AWAY NO STANDING OR PARKING METRO BUS ZONE IF TOWED 727-5000	1	0.135
2	R7-114 300X450	2 HOUR PARKING 7AM-6:30PM MONDAY-FRIDAY	1	0.135

RMA
RAJAN MAHIMA ASSOCIATES, INC.
CONSULTING ENGINEERS
Washington, D.C.

NO	DESCRIPTION	NAME	DATE
1	REVISED TO DELETE LEFT TURN	RB	6-18-08

REVISIONS

D.C. DEPARTMENT OF TRANSPORTATION
INFRASTRUCTURE PROJECT MANAGEMENT ADMINISTRATION
PROJECT MANAGEMENT DIVISION

RECONSTRUCTION OF 11TH STREET, N.W. BETWEEN "L" STREET AND "O" STREET

SIGN SCHEDULE

PROJECT ENG. RB
DESIGNED BY PK
CHECKED BY RB
DRAWN BY SD
PROJECT MGR. MGM

DIVISION CHIEF
DATE
FILE

SHEET 99R OF 147

$PENTBL$
$PLTDRV$
G:\RMA16D\CIVIL\p5N-S00IR_22166R.dgn
Wednesday, June 18, 2008 AT 02:19 PM

PARTICIPATION BY DISADVANTAGED BUSINESS ENTERPRISE AND NON-DISADVANTAGED BUSINESS ENTERPRISE FIRMS

Policy: It is the policy of the Department of Transportation (DOT) that Disadvantaged Business Enterprises (DBE's) as defined in 49 CFR Part 26 shall have the maximum opportunity to participate in the performance of contracts financed in whole or in part with Federal funds under this agreement. Consequently, the DBE requirements of 49 CFR Part 26 applies to this agreement.

DBE Obligation: The contractor or subcontractor shall not discriminate on the basis of race, color, national origin, or sex in the performance of this contract. The contractor shall carry out applicable requirements of 49 CFR Part 26 in the award and Administration of DOT-assisted contracts. Failure by the contractor to carry out these requirements is a material breach of this contract, which may result in result in the termination of this contract or such other remedy, as the recipient deems appropriate.

Definitions - The following definitions apply to this contract:

A. "Disadvantaged business" means a small business concern, (a) which is at least fifty-one percent (51%) owned by one or more socially and economically disadvantaged individuals or in the case of any publicly owned business, at least fifty-one percent (51%) of the stock of which is owned by one or more socially and economically disadvantaged individuals; and (b) whose management and daily business operations are controlled by one or more of the socially and economically disadvantaged individuals who own it.

B. "Small business concern" means a small business as defined pursuant to Section (3) of the Small Business Act, as amended, including all applicable and relevant rules and regulations promulgated pursuant thereto.

C. "Socially and economically disadvantaged individuals" means those individuals who are citizens of the United States (or lawfully admitted permanent residents) and who are:

(1) "Black Americans", which includes persons having origins in any of the Black racial groups of Africa;

(2) "Hispanic Americans", which includes persons of Mexican, Puerto Rican, Cuban, Central or South American, or other Spanish or Portuguese culture or origin, regardless of race;

(3) "Native Americans", which includes persons who are American Indian, Eskimos, Aleuts, or Native Hawaiians;

(4) "Asian-Pacific Americans", which includes persons whose origins are from Japan, China, Taiwan, Korea, Vietnam, Laos, Cambodia, Burma, Thailand, the Philippines, Samoa, Guam, the U.S. Trust Territories of the Pacific, and the Northern Marianas;

(5) "Asian-Indian Americans", which includes persons, whose origins are from India, Pakistan, and Bangladesh;

(6) Women (of all races); and

(7) "Any other minorities or individuals found to be economically and socially disadvantaged by the Small Business Administration under Section 8(a) and 8(d) of the Small Business Act, as amended, (15 U.S.C. 637(a)).

The Contracting Officer shall make a rebuttable prerogative that individuals in the above groups are socially and economically disadvantaged. This prerogative shall be based on criteria set forth in 49 CFR Part 26. The Contracting Officer also may determine, on a case-by-case basis, that individuals who are not members of one of the above groups are socially and economically disadvantaged.

Prompt Payment: The prime contractor agrees to pay each subcontractor under this prime contract for satisfactory performance of its contract within 7 days from the receipt of each payment the prime contractor receives from DDOT. Any delay or postponement of payment from the above referenced time frame may occur only for good cause following written approval of the recipient. This clause applies to both DBE and non-DBE subcontractor.

Contract Goals:

The bidder shall subcontract **16.5%** of the dollar value of the total amount of this DOT-assisted contract to qualified DBE subcontractors. A complete DBE plan containing a list of DBE firms to be utilized on this project must be submitted within five (5) working days subsequent to bid opening to DDOT, Office of Contracting and Procurement; 2000 14th Street, N.W., 6th floor Washington, D.C. 20009.

The DBE plan shall include, but it is not limited to:

1. The names, addresses of DBE firms that will participate in the contract;

2. A description of work that each DBE will perform;

3. The dollar amount of the participation of each DBE firm;

4. Written and signed document of commitment to use the DBE subcontractor whose participation it submits to meet a contract goal;

5. Written and signed confirmation from the DBE that it is participating in the contract as provided in the prime contractor's commitment.

6. If the bidder fails to meet the contract goal, evidence of good faith efforts, as described below shall be submitted.

A bidder who fails to meet these requirements and who cannot show good faith effort will be considered non-responsive.

Good Faith Effort:

The following actions, by the bidder, are generally considered a sign of good faith effort. This list is not exclusive or exhaustive, but should be used as a guide in determining good faith effort.

1. Attendance at pre-bid meetings scheduled to inform DBE's of the project.

2. Advertisement in general circulation, trade association and minority focus media concerning subcontracting opportunities.

3. Written notice to DBE's allowing sufficient time for reply.

4. Follow up of initial solicitation.

5. Selection of portions of the work likely to be performed by DBE's.

6. Provide interested DBE's adequate information for bidding.

7. Negotiation with interested DBE's.

8. Assist interested DBE's with bonding, insurance or credit.

9. Use of minority contractors' groups and minority business assistance offices.

DBE Directory:

Information pertaining to lists of certified DBEs may be obtained by contacting:

Mrs. Glenda Payne, EO Specialist
DC Department of Transportation
Civil Rights Division
2000 14th Street, N.W., 6th Floor
Washington, DC 20009
Office: (202) 671-0478
Email: glenda.payne@dc.gov

Ms. Tammy Paige-Sterling, DBE Program Assistant
Washington Metropolitan Area Transit Authority (WMATA)
600 Fifth Street, NW
Washington, DC 20001
Office: (202) 962-2409
Email: tpsterling@wmata.com

GENERAL DECISION: **DC20080001** 06/06/2008 DC1

Date: June 6, 2008
General Decision Number: **DC20080001** 06/06/2008

Superseded General Decision Number: DC20070001

State: District of Columbia

Construction Types: Heavy (Heavy and Sewer and Water Line) and Highway

County: District of Columbia Statewide.

HEAVY CONSTRUCTION PROJECTS (Including Sewer and Water Lines); HIGHWAY CONSTRUCTION PROJECTS

Modification Number	Publication Date
0	02/08/2008
1	04/18/2008
2	05/02/2008
3	05/09/2008
4	05/30/2008
5	06/06/2008

ASBE0024-001 10/01/2007

	Rates	Fringes
Asbestos Worker/Heat and Frost Insulator Includes the application of all insulating materials, protective coverings, coatings and finishes to all types of mechanical systems.....	$ 27.88	13.88

ASBE0024-002 10/01/2007

	Rates	Fringes

```
HAZARDOUS MATERIAL HANDLER
     Includes preparation,
     wetting, stripping,
     removal, scrapping,
     vacuuming, bagging and
     disposing of all
     insulation materials,
     whether they contain
     asbestos or not, from
     mechanical systems..........$ 17.95            6.50
-------------------------------------------------------------------
 ASBE0024-005 10/01/2007

                                     Rates          Fringes

Fire Stop Technician.............$ 22.95            6.39

  Includes the application of materials or devices within or
  around penetrations and openings in all rated wall or floor
  assemblies, in order to prevent the pasage of fire, smoke
  of other gases. The application includes all components
  involved in creating the rated barrier at perimeter slab
  edges and exterior cavities, the head of gypsum board or
  concrete walls, joints between rated wall or floor
  components, sealing of penetrating items and blank openings.
-------------------------------------------------------------------
 BOIL0193-001 10/01/2007

                                     Rates          Fringes

Boilermakers:....................$ 32.06           16.46
-------------------------------------------------------------------
 BRDC0001-001 04/30/2007

                                     Rates          Fringes

 Bricklayer......................$ 25.90            6.19
-------------------------------------------------------------------
 CARP0132-001 05/01/2008

                                     Rates          Fringes
```

```
Carpenter/Lather.................$ 25.37            6.55
Piledriver.......................$ 23.87            7.10
-------------------------------------------------------------------
 CARP0132-003 05/01/2004

                                   Rates          Fringes

Diver Tender.....................$ 20.85            5.50
Diver............................$ 29.63            5.50
-------------------------------------------------------------------
 CARP1831-001 04/01/2003

                                   Rates          Fringes

Carpenters:
     Millwrights.................$ 24.34            4.05
-------------------------------------------------------------------
* ELEC0026-001 06/02/2008

                                   Rates          Fringes

Electricians....................$ 35.55          11.42+a

  a. PAID HOLIDAYS: New Year's Day, Martin Luther King Jr.'s
  Birthday, Inauguration Day, Memorial Day, Fourth of July,
  Labor Day, Veterans Day, Thanksgiving Day, the day after
  Thanksgiving and Christmas Day or days designated as legal
  holidays by the Federal Government.
-------------------------------------------------------------------
 ELEC0026-008 07/01/2003

                                   Rates          Fringes

Motor Repairmen
     Removal and reinstallation
     of electrical motors........$ 23.69        7.73+3%+a

a. PAID HOLIDAYS:
  New Year's Day, Martin Luther King Jr.'s Birthday,
  Inauguration Day, Memorial Day, Fourth of July,Labor Day,
  Veterans Day,Thanksgiving Day, the day after Thanksgiving
  and Christmas Day or days designated as legal holidays by
  the Federal Government.
```

ELEC0070-001 09/02/2007

	Rates	Fringes
Line Construction:		
Cable Splicers	$ 30.29	19.75%+4.81
Equipment Mechanic	$ 21.82	19.75%+4.81
Equipment Operators	$ 25.78	19.75%+4.81
Groundman/Truck Driver	$ 15.34	19.75%+4.81
Line Truck with Auger	$ 20.09	19.75%+4.81
Linemen	$ 28.86	19.75%+4.81

ENGI0077-001 05/01/2008

	Rates	Fringes
Power equipment operators: (HEAVY AND HIGHWAY CONSTRUCTION)		
GROUP 1	$ 29.74	7.17+a
GROUP 2	$ 28.74	7.17+a
GROUP 3	$ 28.28	7.17+a
GROUP 4	$ 27.57	7.17+a
GROUP 5	$ 25.54	7.17+a
GROUP 6	$ 21.00	7.17+a
GROUP 7	$ 30.11	7.17+a

POWER EQUIPMENT OPERATORS CLASSIFICATIONS

GROUP 1: Tower Cranes and Cranes 100 ton and over.

GROUP 2: 35 ton cranes & above, tower & climbing cranes, derricks, concrete boom pump, drill rigs (equivalent to L & Double L), mole.

GROUP 3: Backhoes, cableways, cranes, cherry pickers, elevating graders, hoists, paving mixers, power shovels,tunnel shovels. batch plants, shields, tunnel mining machines, gradalls, front end loaders, 3 1/2 cu. yds. and above, power driven wheel scoops and scrapers (50 cu. yds. struck capacity or above), rail tamper, draglines, boomcat, mucking machines, graders in tunnels, pile driving

engines.

GROUP 4: Front end loaders below 3 1/2 cu. yds, boom trucks, hydraulic backhoes 1/2 yds. capacity or below rubber or track mounted, tug boats, power driven wheel scoops & scrapers, blade graders, motor graders, bulldozers, trenching machines, concrete mixer, speed swing pettibone, ballast regulator, concrete pump, mechanic, welder, mechanic welder, shotcrete machines, Hoeram, locomotive (standard, narrow gauge), tuggers.

GROUP 5: High lifts above 10 feet, boilers (skelton), asphalt spreaders, bullfloat finishing machines, concrete finishing machines, concrete spreaders, fine graders, air compressors, welding machines, pumps, generators, well points, deep wells, hydraulic pumps, elevators, freeze uniits, tunnel motorman or dinky operator, roller, conveyors, well drilling machines, grout pump, fireman.

GROUP 6: Fork lifts, ditch witch, bobcat 1/3 cu. yd. and below, space heaters, sweepers, assistant engineers, oilers.

GROUP 7: Master mechanic.

a. PAID HOLIDAYS: New Years Day, Inaugural Day, Decoration Day, Independence Day, Labor Day, Martin Luther King's Birthday, Veterans' Day, Thanksgiving Day, Friday after Thanksgiving and Christmas Day.

---

* ENGI0077-002 06/01/2008

	Rates	Fringes
Power equipment operators: (PAVING AND INCIDENTAL GRADING)		
GROUP 1	$ 23.75	5.75
GROUP 2	$ 20.80	5.75
GROUP 3	$ 17.84	5.75
GROUP 4	$ 16.35	5.75
GROUP 5	$ 24.26	5.55

POWER EQUIPMENT OPERATORS CLASSIFICATIONS

GROUP 1: Gradall operator, Crane.
GROUP 2: Boom Truck, Milling Machine, Excavator, Rubber Tire Backhoe, Asphalt Paver, Asphalt Plant Engineer, Motor Grader, Track Loader, Rubber Tire Loader, Track Dozer, Concrete Paver.
GROUP 3: Broom Truck, Asphalt Roller.
GROUP 4: Air Compressor, Grade Rollers.
GROUP 5: Mechanic.

ENGI0077-003 07/01/2007

	Rates	Fringes
Power equipment operators: (SEWER, GAS AND WATER LINE CONSTRUCTION)		
GROUP 1	$ 20.48	5.37+a
GROUP 2	$ 20.08	5.37+a
GROUP 3	$ 19.57	5.37+a
GROUP 4	$ 19.25	5.37+a
GROUP 5	$ 18.43	5.37+a

POWER EQUIPMENT OPERATORS CLASSIFICATIONS

GROUP 1: Excavators, Cranes, Gradalls.

GROUP 2: Backhoes, Front-end Loaders, Fork alift/Lull, Bulldozers, Motor Graders. Qualified Mechanics, Hydraulic Tamper and Hoe Pack, Paving Mixers, Pile Driving Engines, Batch Plant, Concrete Pumps, Low-Boy Driver, Lube Truck.

GROUP 3: Trenching Machine, Well Drilling Machines, Concrete Mixers, Motor Graders, Truck Driver.

GROUP 4. Roller, Air Compressors, Pumps, Welding Machines, Well Points, Firemen.

GROUP 5: Oiler

a.PAID HOLIDAYS: New Year's Day, Inaugural Day, Washington's Birthday, Decoration Day, Independence Day, Labor Day, Veterans Day, Thanksgiving Day, Christmas Day and Martin

Luther King's Birthday.

IRON0005-001 06/01/2007

	Rates	Fringes
Ironworkers:		
Structural, Ornamental and Chain Link Fence	$ 26.73	11.995

IRON0201-001 05/01/2008

	Rates	Fringes
Ironworkers:		
Reinforcing	$ 26.15	12.08

LABO0657-003 06/01/2007

	Rates	Fringes
Laborers: (HEAVY AND HIGHWAY AND SEWER & WATER LINES CONSTRUCTION)		
GROUP 1	$ 19.61	4.29
GROUP 2	$ 19.90	4.29
GROUP 3	$ 20.05	4.29
GROUP 4	$ 20.20	4.29
GROUP 5	$ 20.61	4.29
GROUP 6	$ 21.12	4.29
GROUP 7	$ 21.61	4.29
GROUP 8	$ 22.28	4.29

LABORERS CLASSIFICATIONS:

GROUP 1: Carloaders, choker setter, concrete crewman, crushed feeder, demolition laborers, including salvaging all material, loading, cleaning up, wrecking, dumpmen, flagmen, fence erector and installer (other than chain link), including installation and erection of fence, guard rails, medial rails, reference posts, guide posts and right-of-way markers, form strippers, general laborers, railroad track laborers, riprap man, scale man, stake jumper, structure mover, includes foundation, separation, preparation, cribbing, shoring,

jacking and unloading of structures, water nozzleman, timber bucker and faller, truck loader, water boys, tool room men.

GROUP 2: Combined air and water nozzleman, cement handler, dope pot fireman (nonmechanical), form cleaning machine, mechanical railroad equipment (includes spiker, puller, tile cleaner, tamper, pipe wrapper, power driven wheelbarrows, operators of hand derricks, towmasters, scootcretes, buggymobiles and similar equipment), tamper or rammer operator, trestle scaffold builders over one tier high, power tool operator (gas, electric or pneumatic), sandblast or gunnite tailhose man, scaffold erector, (steel or wood), vibrator operator (up to 4 feet), asphalt cutter, mortar men, shorer and lagger, creosote material handler, corrosive enamel or equl, paver breaker and jackhammer operators.

GROUP 3: Multi-section pipe layer, non-metallic clay and concrete pipe layer (including caulker, collarman, jointer, rigger and jacker, thermal welder and corrugated metal culvert pipe layer.

GROUP 4: Asphalt block pneumatic cutter, asphalt roller, walker, chainsaw operator with attachment, concrete saw (walking), high scalers, jackhammer operator (using over 6 feet of steel), vibrator operator (4 feet and over), well point installer, air trac operator.

GROUP 5: Asphalt screeder, big drills, cut of the hole drills (1 1/2 " piston or larger), down the hole drills (3 1/2" piston or larger) gunnite or sandblaster nozzleman, asphalt raker, asphalt tamper, form setter, demolition torch operator, shotcrete nozzlemen and potman.

GROUP 6: Powderman, master form setters.

GROUP 7: Brick paver (asphalt block paver, asphalt block sawman, asphalt block grinder, hastings block or similar type)

GROUP 8: Licensed powdermen.

LABO0657-004 06/01/2007

	Rates	Fringes

Laborers: (HAZARDOUS WASTE
REMOVAL, EXCEPT ON MECHANICAL
SYSTEMS:
Preparation for, removing and
encapsulation of hazardous
materials from non-mechanical
systems)

Skilled Asbestos Abatement Laborers	$ 16.30	4.29
Skilled Toxic and Hazardous Waste Removal Laborers	$ 19.02	4.29

LABO0657-005 06/01/2007

	Rates	Fringes
Laborers: (TUNNEL, RAISE & SHAFT (FREE AIR) FOR HEAVY AND SEWER & WATER LINES CONSTRUCTION)		
GROUP 1	$ 20.27	4.29
GROUP 2	$ 20.86	4.29
GROUP 3	$ 22.38	4.29
GROUP 4	$ 23.02	4.29

LABORERS CLASSIFICATIONS:

GROUP 1: Brakeman, Bull Gang, Dumper, Trackmen, Concrete Man.

GROUP 2: Chuck Tender, Powdermen in Prime House, Form Setters and Movers, Nippers, Cableman, Houseman, Groutman, Bell or Signalman, Top or Bottom Vibrator Operator.

GROUP 3: Miners, Re-Bar Underground, Concrete or Gunnite Nozzlemen, Powdermen, Timbermen and Re-Timbermen, Wood Steel Including Liner plate or Other Support, Material Motorman, Caulkers, Diamond Drill Operators, Riggers, Cement Finishers-Underground, Welders and Burners, Shield Driver, Air Trac Operator, Shotcrete Nozzlemen and Potman.

GROUP 4: Mucking Machine Operator (Air).

LABO0657-006 06/01/2007

	Rates	Fringes
Laborers: (TUNNEL, RAISE AND SHAFT (COMPRESSED AIR) FOR HEAVY CONSTRUCTION ONLY		
Gauge Pressure (Pounds) / Work Period (Hours)		
1-14 / 7	$ 25.08	4.29
14-18 / 6	$ 29.55	4.29

FOOTNOTE: On any requirement for air pressure in excess of 18 PSI, work periods and rates should be negotiated at a pre-bid conference.

LABO0657-007 06/01/2007

	Rates	Fringes
Laborers: (PAVING AND INCIDENTAL GRADING)		
Asphalt Raker & Concrete Saw Operator	$ 17.14	4.30
Asphalt Shoveler	$ 16.59	4.30
Asphalt Tammer & Concrete Shoveler	$ 16.84	4.30
Jack Hammer	$ 17.03	4.30
Laborer	$ 16.48	4.30
Sand Setter & Form Setter	$ 17.76	4.30

LABO0657-008 06/01/2007

	Rates	Fringes
Laborers (BRICK MASONRY WORK)		
Mason Tenders	$ 14.14	4.29
Scaffold Builders, Mortarmen and Small Equipment Operators	$ 14.90	4.29

MARB0002-003 05/01/2007

	Rates	Fringes
Marble & Stone Mason Includes Pointing, Caulking and Cleaning of All Types of Masonry, Brick, Stone and Cement Structures.....	$ 31.00	11.52

MARB0003-001 05/01/2007

	Rates	Fringes
Mosaic & Terrazzo Worker, Tile Layer		
Marble Mason and Tile Layer.	$ 24.67	8.78
Terrazzo Worker.....	$ 25.42	8.78

MARB0003-004 05/01/2007

	Rates	Fringes
Marble, Tile & Terrazzo Finisher.....	$ 19.84	7.90

PAIN0051-001 06/01/2007

	Rates	Fringes
Painters:		
All Industrial Work.....	$ 24.73	7.31
Bridges, Heavy Highway, Lead Abatement and Flame/Thermal Spray.....	$ 27.87	7.31
Commercial and Mold Remediation, Painters, Wallcovers and Drywall Finishers.....	$ 23.31	7.31
Metal Polishing and Refinishing.....	$ 24.31	7.31

PLAS0891-001 05/01/2007

	Rates	Fringes
Cement Masons:		
HEAVY CONSTRUCTION ONLY.....	$ 26.15	6.01

PLAS0891-002 06/01/2007

	Rates	Fringes
Cement Masons: (PAVING & INCIDENTAL GRADING)		
Cement Masons.....	$ 17.35	4.35
Concrete Saw Operators.....	$ 17.35	4.35
Form Setters.....	$ 17.35	4.35

PLUM0005-001 10/21/2007

	Rates	Fringes
Plumbers.....	$ 33.92	12.94+a

a. PAID HOLIDAYS: Labor Day, Veterans' Day, Thanksgiving Day and the day after Thanksgiving, Christmas Day, New Year's Day, Martin Luther King's Birthday, Memorial Day and the Fourth of July.

PLUM0602-005 11/01/2007

	Rates	Fringes
Steamfitter, Refrigeration & Air Conditioning Mechanic.....	$ 33.27	13.57+a

a. PAID HOLIDAYS: New Year's Day, Martin Luther King's Birthday, Memorial Day, Independence Day, Labor Day, Veterans Day, Thanksgiving Day and the day after Thanksgiving and Christmas Day.

SHEE0100-001 07/01/2007

	Rates	Fringes

Sheet Metal Worker.....$ 31.54 11.65

TEAM0639-001 03/07/2004

	Rates	Fringes
Truck drivers: (HEAVY & HIGHWAY CONSTRUCTION)		
Tandem & Triaxle (3 or more axles, including steering axle).....	$ 16.00	5.82+a
Tractor-trailer, Low Boy....	$ 20.00	5.82+a

a. VACATION: Employees will receive one (1) week's paid vacation after one (1) year of service.

TEAM0639-002 06/01/2005

	Rates	Fringes
Truck drivers: (HEAVY & HIGHWAY CONSTRUCTION)		
Concrete Mixer Drivers.....	$ 17.40	5.82+a+b

a. PAID HOLIDAYS: New Year's Day, Martin Luther King, Jr. Day, Memorial Day, July 4th, Labor Day, Thanksgiving Day, Christmas Day, or any day celebrated publicly in the District of Columbia as one of the above holidays.

b. PAID VACATIONS: Employees with one (1) year of service shall be entitled to a vacation of one (1) week; five (3) years of service are entitled to two (2) weeks; fifteen(10) years of service are entitled to three 3 weeks; twenty (20) years of service are entitled to four (4) weeks.

TEAM0639-005 09/01/2006

	Rates	Fringes
Truck drivers: (PAVING & INCIDENTAL GRADING)		
All paving projects where the grading is incidental		

to the paving.....$ 14.05 3.69

WELDERS - Receive rate prescribed for craft performing operation to which welding is incidental.

==========

Unlisted classifications needed for work not included within the scope of the classifications listed may be added after award only as provided in the labor standards contract clauses (29CFR 5.5 (a) (1) (ii)).

In the listing above, the "SU" designation means that rates listed under the identifier do not reflect collectively bargained wage and fringe benefit rates. Other designations indicate unions whose rates have been determined to be prevailing.

WAGE DETERMINATION APPEALS PROCESS

1.) Has there been an initial decision in the matter? This can be:

* an existing published wage determination
* a survey underlying a wage determination
* a Wage and Hour Division letter setting forth a position on a wage determination matter
* a conformance (additional classification and rate) ruling

On survey related matters, initial contact, including requests for summaries of surveys, should be with the Wage and Hour Regional Office for the area in which the survey was conducted because those Regional Offices have responsibility for the Davis-Bacon survey program. If the response from this initial contact is not satisfactory, then the process described in 2.) and 3.) should be followed.

With regard to any other matter not yet ripe for the formal process described here, initial contact should be with the

Branch of Construction Wage Determinations. Write to:

Branch of Construction Wage Determinations
Wage and Hour Division
U.S. Department of Labor
200 Constitution Avenue, N.W.
Washington, DC 20210

2.) If the answer to the question in 1.) is yes, then an interested party (those affected by the action) can request review and reconsideration from the Wage and Hour Administrator (See 29 CFR Part 1.8 and 29 CFR Part 7). Write to:

Wage and Hour Administrator
U.S. Department of Labor
200 Constitution Avenue, N.W.
Washington, DC 20210

The request should be accompanied by a full statement of the interested party's position and by any information (wage payment data, project description, area practice material, etc.) that the requestor considers relevant to the issue.

3.) If the decision of the Administrator is not favorable, an interested party may appeal directly to the Administrative Review Board (formerly the Wage Appeals Board). Write to:

Administrative Review Board
U.S. Department of Labor
200 Constitution Avenue, N.W.
Washington, DC 20210

4.) All decisions by the Administrative Review Board are final.

==========

END OF GENERAL DECISION